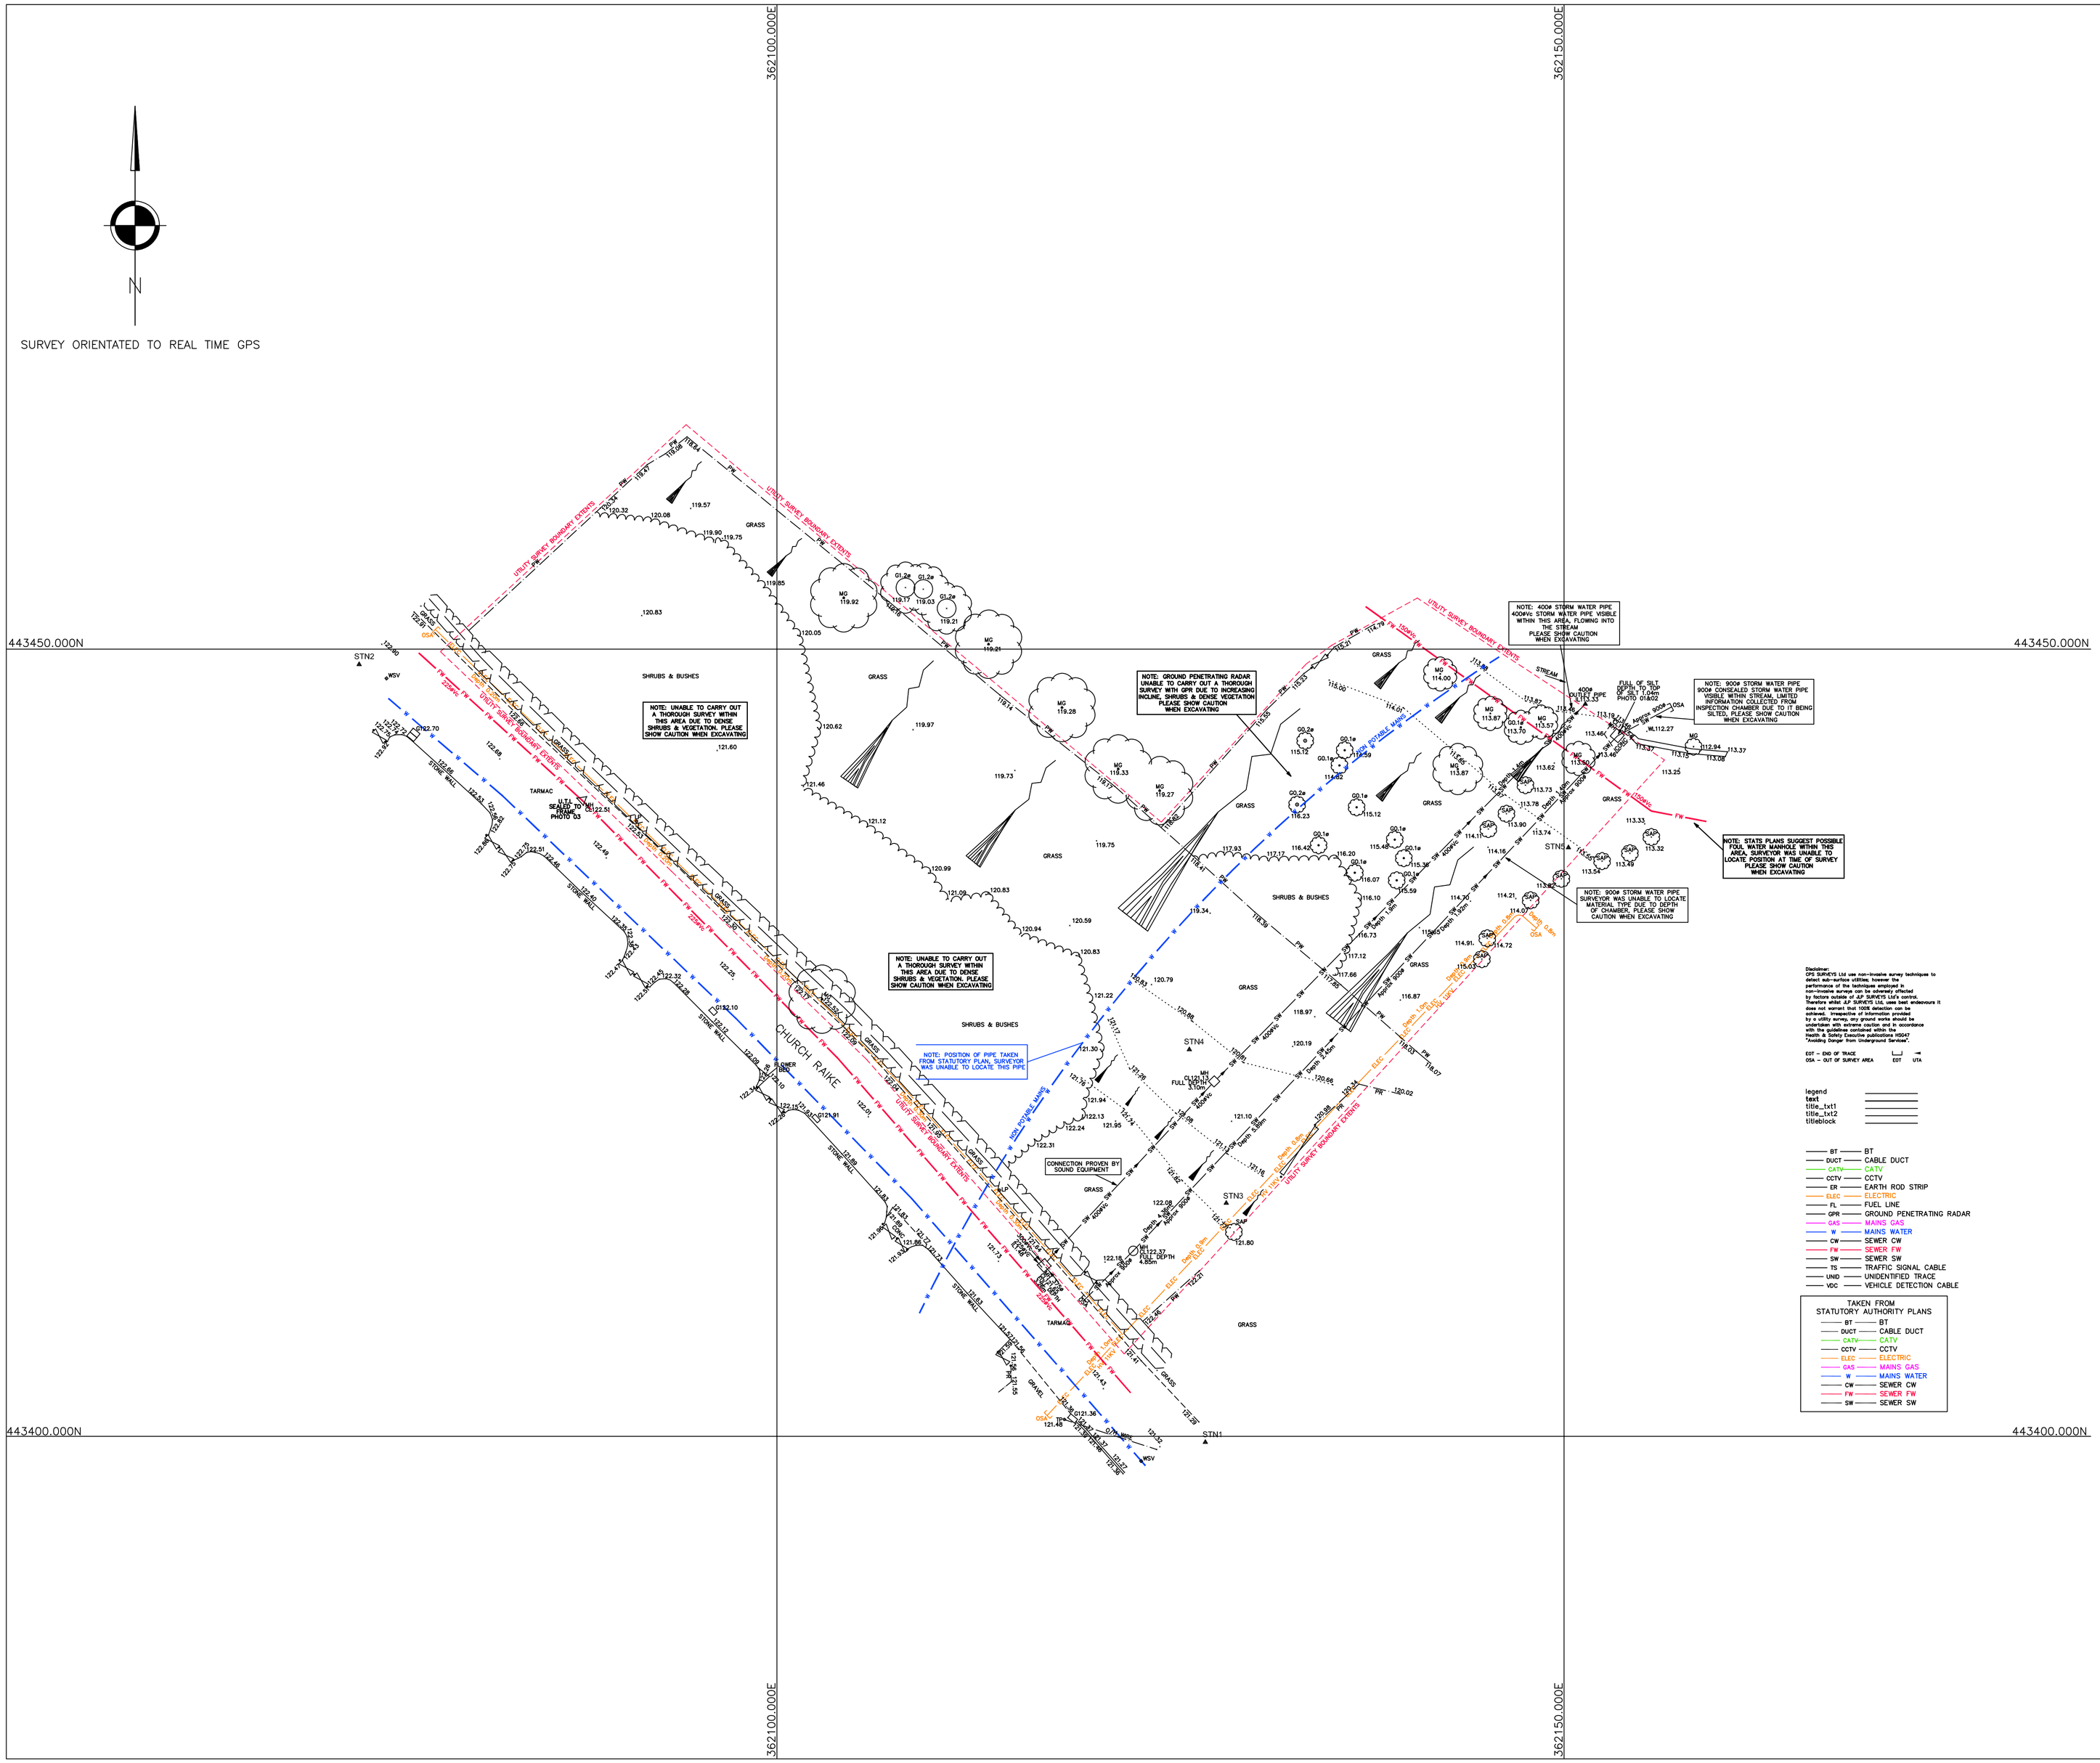

SURVEY STATIONS			
Name	Easting	Northing	Height
STN1	362127.216	443399.621	121.263
STN2	362073.464	443449.032	122.858
STN3	362128.542	443414.812	122.071
STN4	362126.195	443424.565	121.383
STN5	362150.275	443437.398	113.802

LEGEND

AV	AIR VALVE	MK	SERVICE MARKER POST
BL	BOLLARD	MP	MONITOR POINT
BL	BED LEVEL	NP	NAME PLATE
BS	BUS STOP	PS	POST
BT	BT INSPECTION COVER	PYL	ELECTRICITY PYLON
CL	COVER LEVEL	RE	RODDING EYE
CP	CATCH PIT	RL	RAILWAY LINE
EP	ELECTRICITY POLE	RS	ROAD SIGN
EH	EAVES HEIGHT	RH	RIDGE HEIGHT
FL	FLOOR LEVEL	ST	STOP TAP
FH	FIRE HYDRANT	SFL	SOFFIT LEVEL
G	GULLY	SP	SIGN POST
GH	GREENHOUSE	SV	STOP VALVE
GP	GATE POST	TCB	TELEPHONE CALL BOX
GV	GAS VALVE	TS	TRAFFIC SIGNALS
IC	INSPECTION CHAMBER	TP	TELEGRAPH POLE
IL	INVERT LEVEL	WL	WATER LEVEL
LP	LAMP POST	WM	WATER METER
MH	MANHOLE		

SURVEY STATION TREE

C/L.F	CHAIN LINK FENCE
CP&P.F	CONCRETE POST&PANEL FENCE
CP&TP.F	CONCRETE POST/TIMBER PANEL FENCE
P&W.F	POST & WIRE FENCE
SEC.F	PALLISADE/SECURITY FENCE
T.F	TIMBER FENCE
BW.F	BARB WIRE FENCE
RS.F	RANCH STYLE FENCE
KR.F	KNEE RAIL FENCE
B.WALL	BRICK WALL
C.WALL	CONCRETE WALL
R.WALL	RETAINING WALL
S.WALL	STONE WALL

NOTES:

A) NON POTABLE MAINS TAKING FROM THE STAT PLANS – note added to highlight as undetected by surveyor May 2012

NOTES:

ONLY MANHOLES AND SERVICES VISIBLE AT TIME OF SURVEY SHOWN

DRAINAGE INFORMATION MUST BE CHECKED AND VERIFIED WITH LOCAL AUTHORITY RECORDS PRIOR TO WORK COMMENCING

TREE SPREADS ARE SYMBOLIC ONLY AND ARE REPRESENTATIVE OF THE AVERAGE SPREAD, THE DRIP LINE LAYER DENOTES THE TREES EXTREMITY

BENCH MARK INFORMATION

All levels relate to OSBM NEWLYN
Datum Generated by VRS GPS

project

CHURCH RAIKE CHIPPING

title

UTILITY SURVEY

scale	date	drawn	drawing number	revision
1:200	MAY 2010	PSH	S10/213a	A

JLP Surveys Limited

Suite 25 Rodney House
King Street
Wigan WN1 1BT

Contact Peter Houston
Tel (01942 243313)
Fax (01942 492230)
Mobile (07710 428498)
Email
peterhouston@jlpsurveys.com